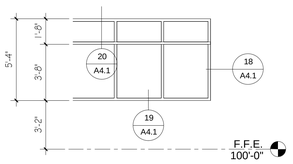

1 A4.1 WINDOW W1 ELEV.
1/4" = 1'-0"

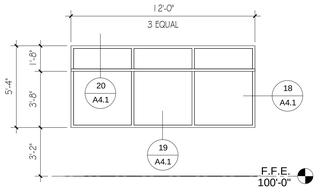

2 A4.1 WINDOW W2 ELEV.
1/4" = 1'-0"

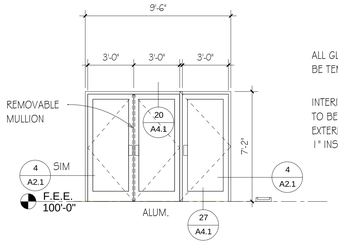

3 A4.1 WEST ENTRY ELEVATION
1/4" = 1'-0"

ALL GLAZING TO BE TEMPERED

INTERIOR GLAZING TO BE 1/4 PLATE - EXTERIOR TO BE 1" INSULATED

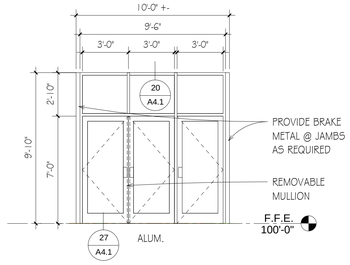

4 A4.1 NORTH ENTRY ELEVATIONS
1/4" = 1'-0"

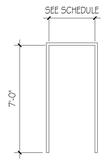

5 A4.1 HM FRAME 1
1/4" = 1'-0"

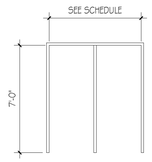

6 A4.1 HM FRAME 2
1/4" = 1'-0"

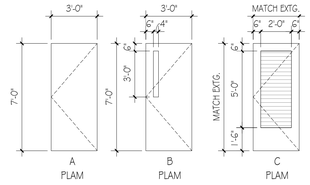

8 A4.1 DOOR TYPES
1/4" = 1'-0"

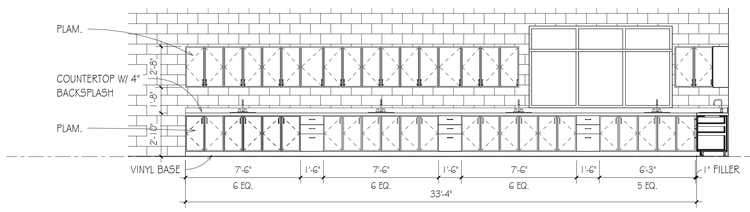

9 A4.1 RM F108 WEST ELEV.
1/4" = 1'-0" CABINETS BY OWNER

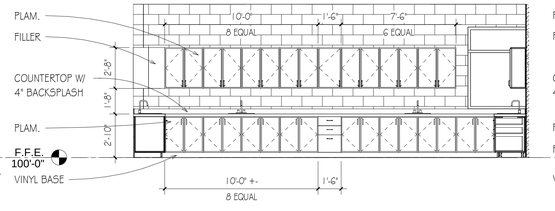

10 A4.1 RM F108 NORTH ELEV.
1/4" = 1'-0" CABINETS BY OWNER

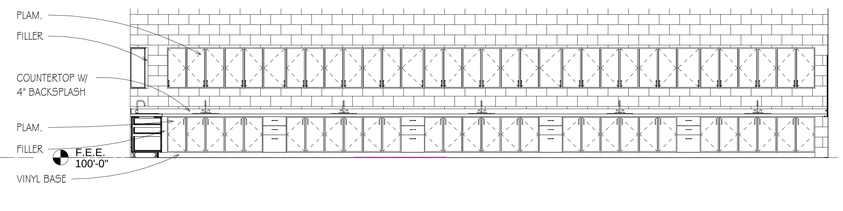

11 A4.1 RM F108 EAST ELEV.
1/4" = 1'-0" CABINETS BY OWNER

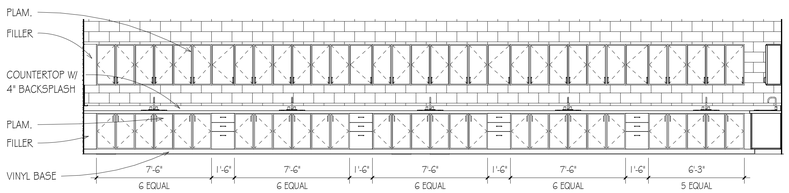

12 A4.1 RM F106 WEST ELEV.
1/4" = 1'-0" CABINETS BY OWNER

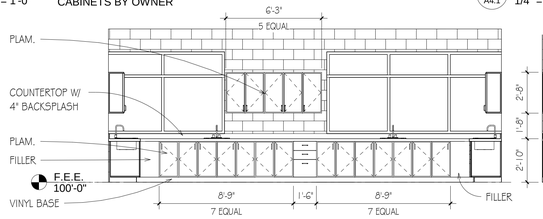

13 A4.1 RM F106 NORTH ELEV.
1/4" = 1'-0" CABINETS BY OWNER

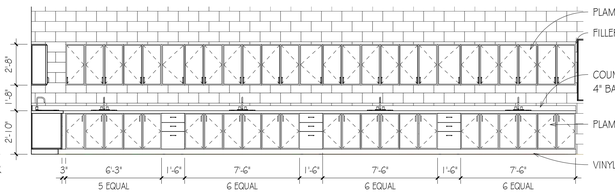

14 A4.1 RM F106 EAST ELEV.
1/4" = 1'-0" CABINETS BY OWNER

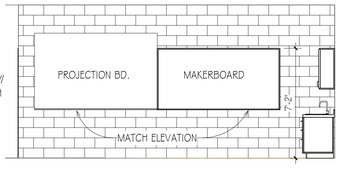

7 A4.1 RM. F106 / RM. F108 MIRROR
1/4" = 1'-0"

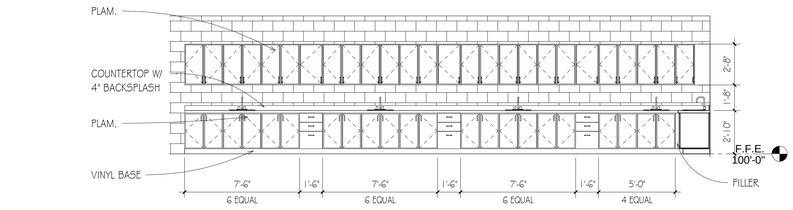

15 A4.1 RM F103 WEST ELEV.
1/4" = 1'-0" CABINETS BY OWNER

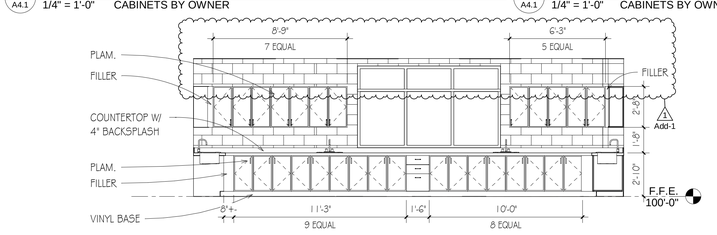

16 A4.1 RM F103 NORTH ELEV.
1/4" = 1'-0" CABINETS BY OWNER

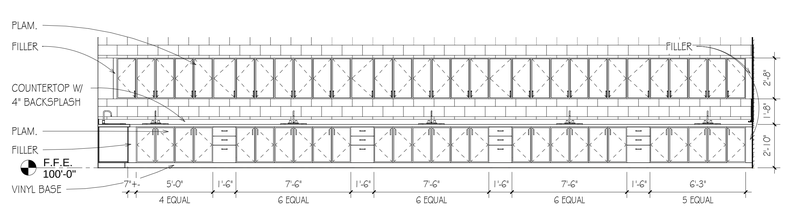

17 A4.1 RM F103 EAST ELEV.
1/4" = 1'-0" CABINETS BY OWNER

NOTE:
PREPARE OPENINGS & INSTALL WINDOWS PER WEATHER BARRIER BEST PRACTICES

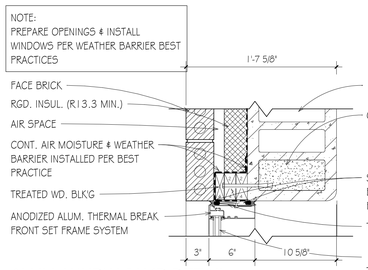

18 A4.1 ALUM. WNDW JAMB DETAIL
1 1/2" = 1'-0"

NOTE:
PREPARE OPENINGS & INSTALL WINDOWS PER WEATHER BARRIER BEST PRACTICES

NOTE:
CONT. AIR MOISTURE & WEATHER BARRIER INSTALLED PER BEST PRACTICE RECOMMENDATIONS

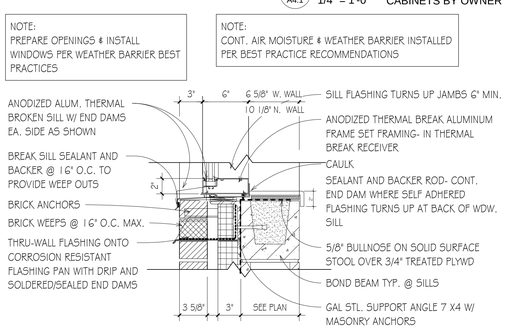

19 A4.1 ALUM. WNDW SILL DETAIL
1 1/2" = 1'-0"

NOTE:
CONT. AIR MOISTURE & WEATHER BARRIER INSTALLED PER BEST PRACTICE RECOMMENDATIONS

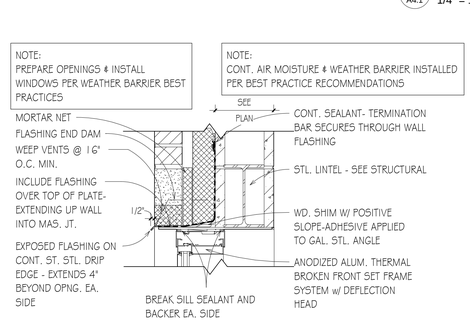

20 A4.1 ALUM. WNDW. HEAD DETAIL
1 1/2" = 1'-0"

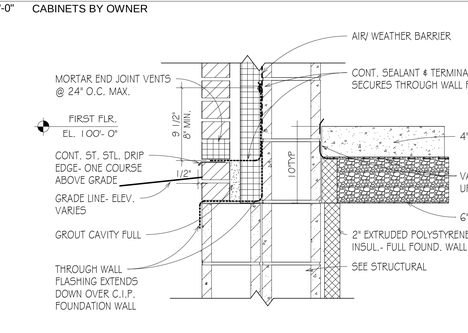

21 A4.1 BASE OF WALL DETAIL
1 1/2" = 1'-0"

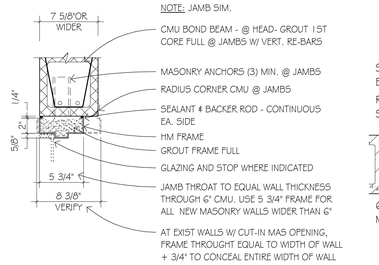

22 A4.1 HM. DOOR HEAD DETAIL
1 1/2" = 1'-0"

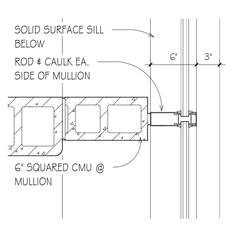

23 A4.1 WINDOW MULLION DETAIL
1 1/2" = 1'-0"

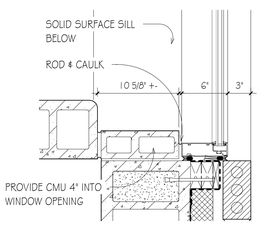

24 A4.1 WINDOW MULLION DETAIL
1 1/2" = 1'-0"

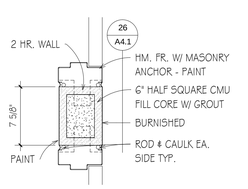

25 A4.1 HM. JAMB DETAIL
1 1/2" = 1'-0"

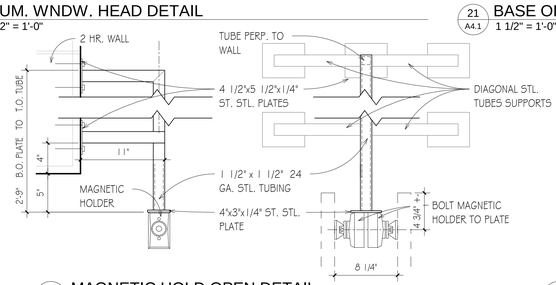

26 A4.1 MAGNETIC HOLD OPEN DETAIL
1 1/2" = 1'-0"

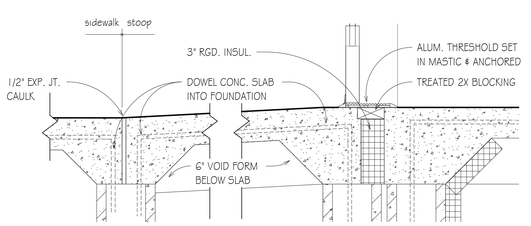

27 A4.1 THRESHOLD / STOOP DETAIL
1 1/2" = 1'-0"

MIKE KRAFT ARCHITECTS
612.309.6902
1442 88TH LANE NW • COON RAPIDS, MN 55433
MIKE@MIKEKRAFTARCHITECTS.COM • WWW.MIKEKRAFTARCHITECTS.COM

COON RAPIDS MIDDLE SCHOOL 2021 ADDITION

11600 RAVEN ST. NW
COON RAPIDS, MN 55433

REVISIONS

No.	Description	Date
1	Add-1	5/28/2021

INTERIOR ELEVATIONS DOOR & FRAME ELEVATIONS

I HEREBY CERTIFY THAT THIS PLAN, SPECIFICATION, OR REPORT WAS PREPARED BY ME OR UNDER MY DIRECT SUPERVISION AND THAT I AM A DULY LICENSED ARCHITECT UNDER THE LAWS OF THE STATE OF MINNESOTA

MICHAEL F. KRAFT
#23538 05/21/2021
REG. NO. DATE

CHECKED BY: MK
DRAWN BY: JDZ
DATE: 05/21/2021
PROJECT NO.: 200106
SHEET NO.: A4.1

5/28/2021 11:29:36 AM